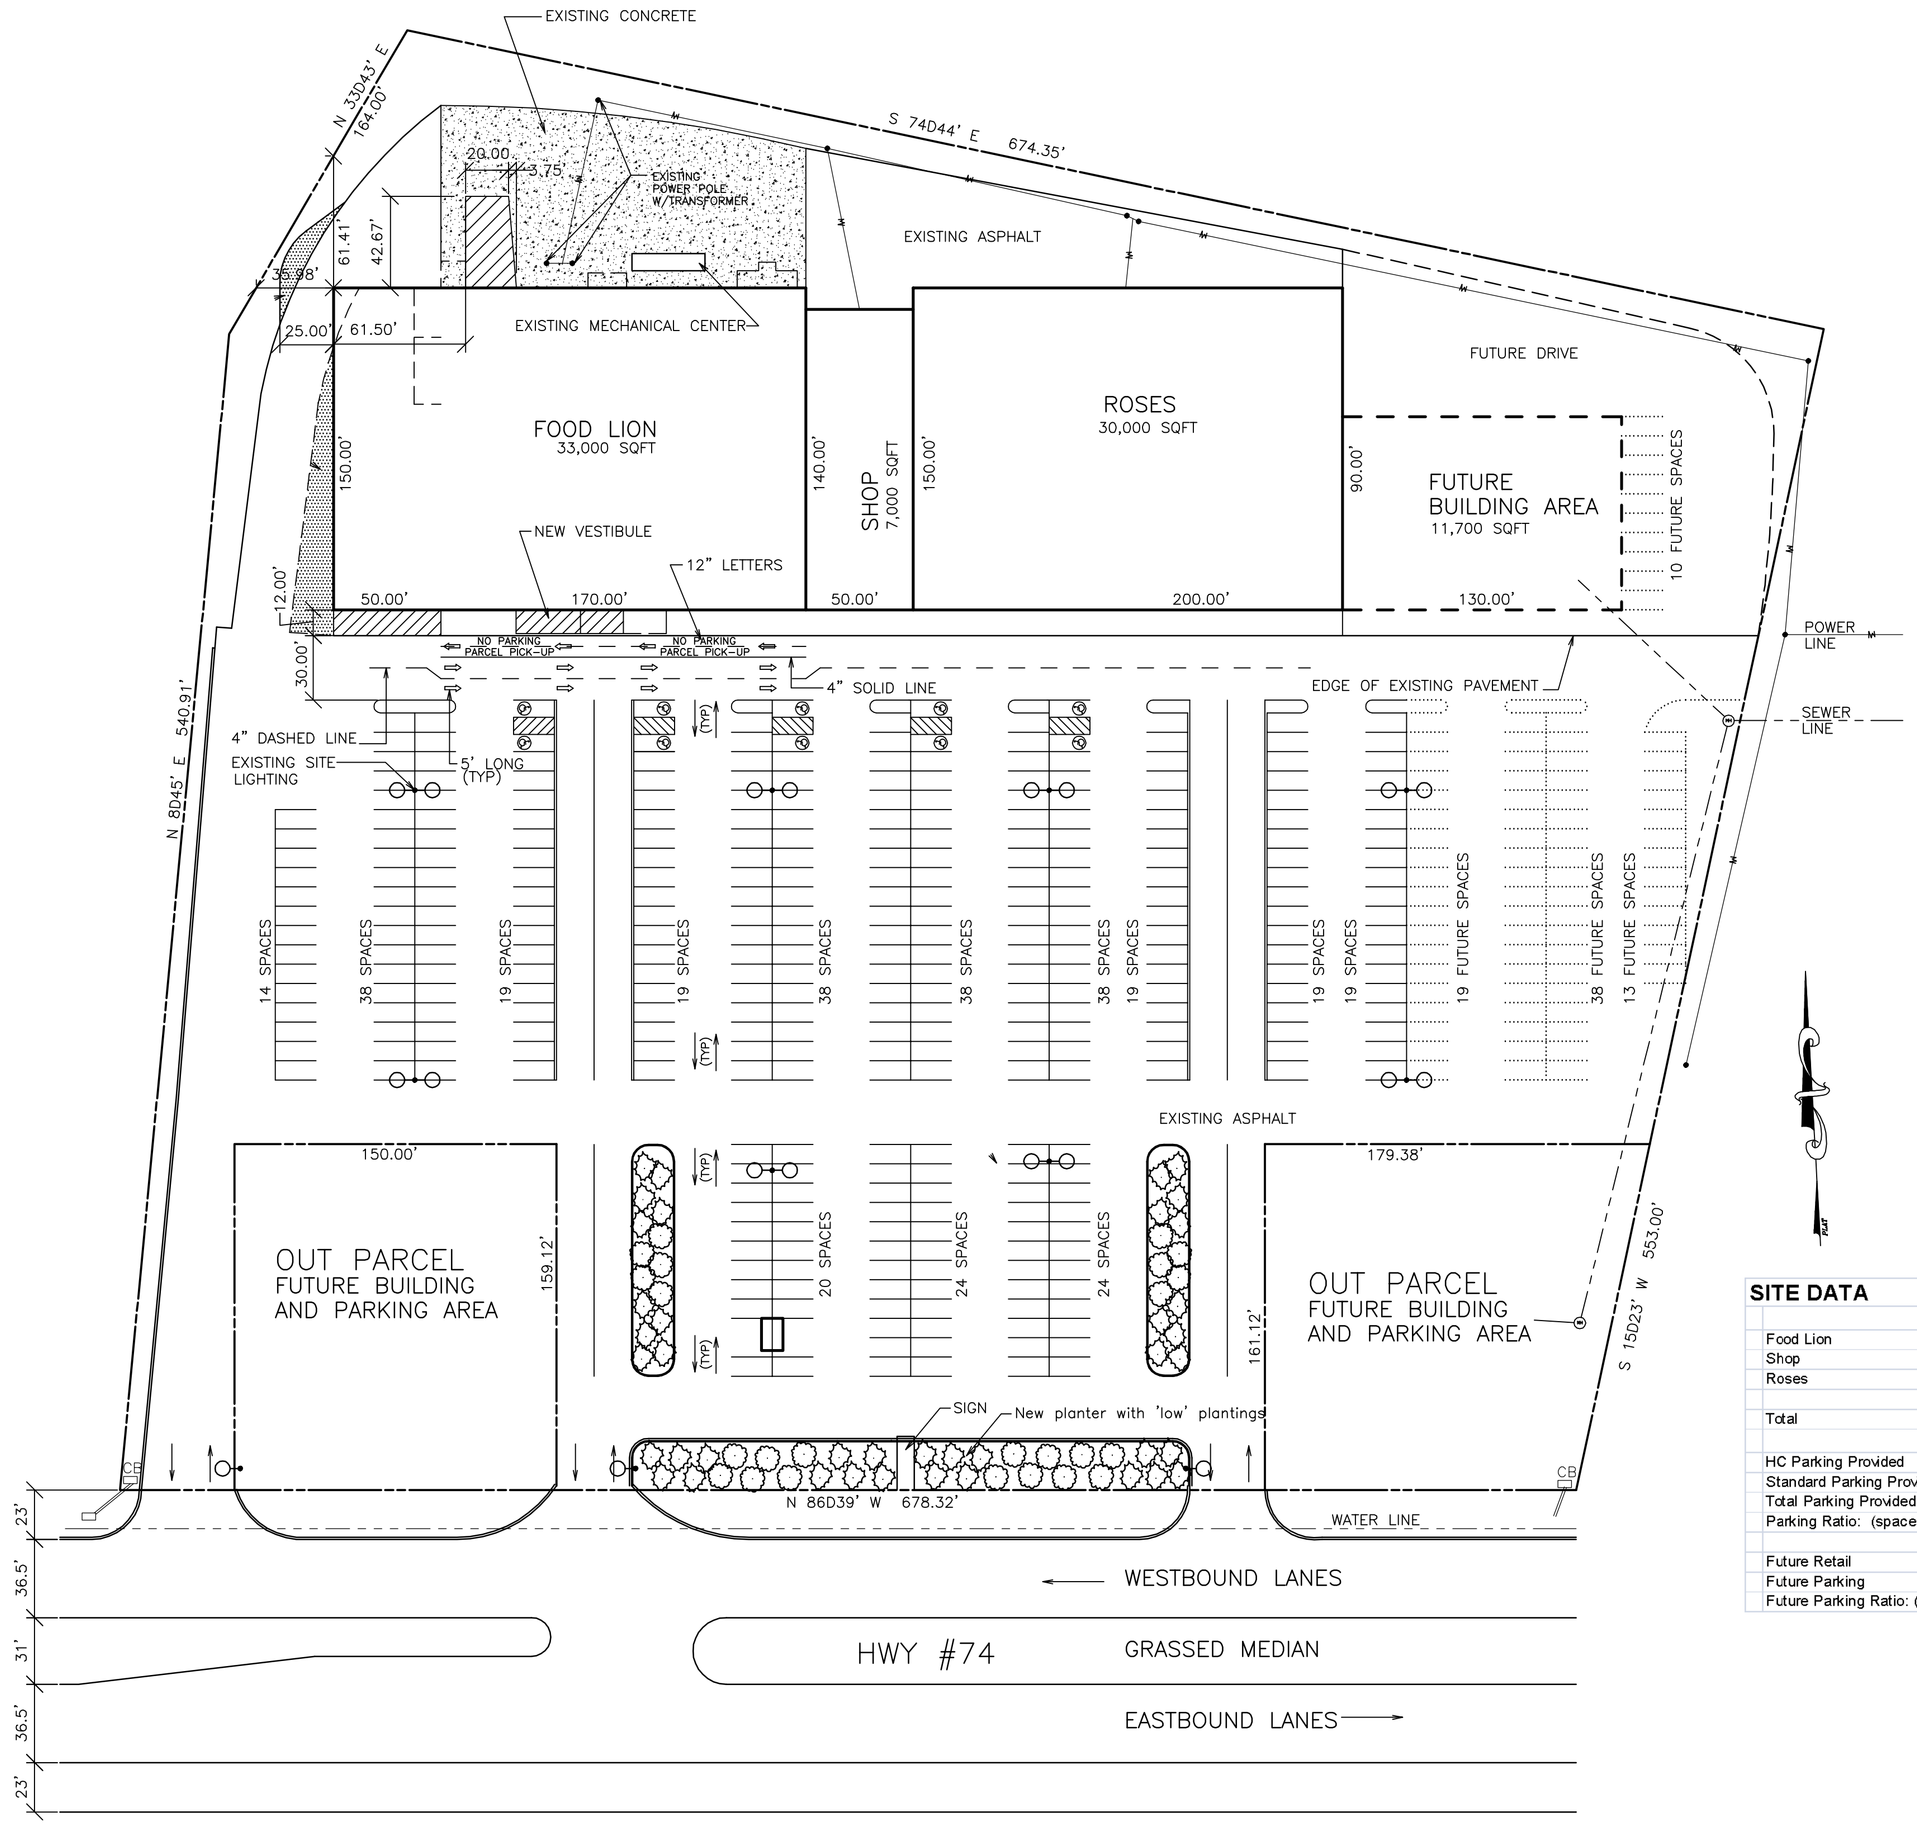

SITE PLAN

SCALE: 1" = 50'

SITE DATA		
Food Lion	33,000	Sq.Ft.
Shop	7,000	Sq.Ft.
Roses	30,000	Sq.Ft.
Total	70,000	Sq.Ft.
HC Parking Provided	10	Spaces
Standard Parking Provided	319	Spaces
Total Parking Provided	329	Spaces
Parking Ratio: (spaces/1000 Sq.Ft.)	4.70	
Future Retail	11,700	Sq.Ft.
Future Parking	80	Spaces
Future Parking Ratio: (spaces/1000 Sq.Ft.)	5.01	

JoeW.Hiller,Jr.
Architect
576 Terrapin Crossing Rd
Pickens, SC 29671
ph: 864-868-3339
email: architects@jwha.net

NOT AN OFFICIAL DOCUMENT UNLESS SIGNED

Shopping Center
1320 Shelby Road
Kings Mountain, NC

ISSUE DATES

1/19/2010

Project No.
1703.1 v2

C100